



THE PORT AUTHORITY
OF NY & NJ

John J. Frawley
Engineering Program Manager



No.	Date	Revision	Approved
3/15/01		Drawings of Record	

Engineering Department
Design Division

The World Trade
Center
Electrical/HVAC
Upgrade Program

THE
LOW VOLTAGE DISTRIBUTION
TWO WTC
ARCHITECTURAL
84TH FLOOR
WEST SIDE
REFLECTED CEILING
PLAN & SECTION




This drawing subject to conditions in contract.
All inventions, ideas, designs and methods
herein are reserved to Port Authority and
may not be used without its written consent.

S.C.&M.S. S.C.&S.P.P.
Designed by Drawn by Checked by

Date 10-4-03 Scale AS NOTED

Contract Number Drawing Number

WTC-804.041 A-11

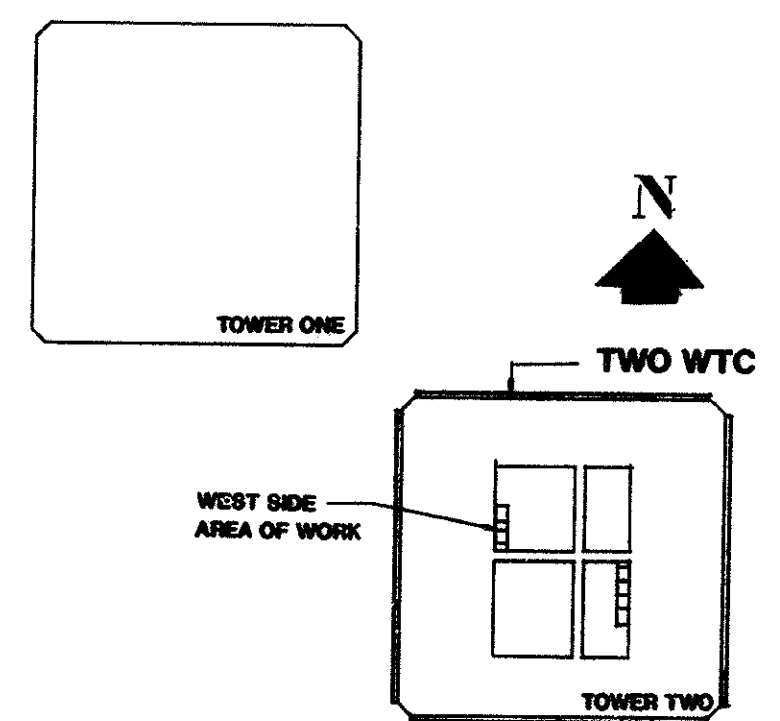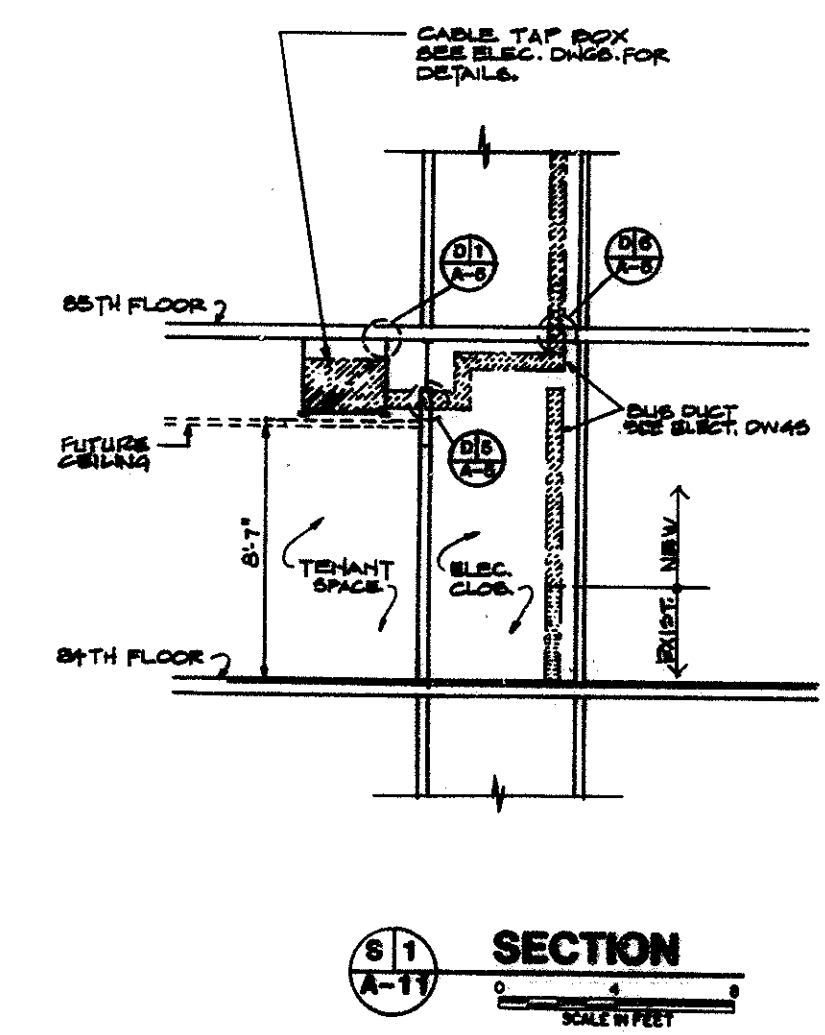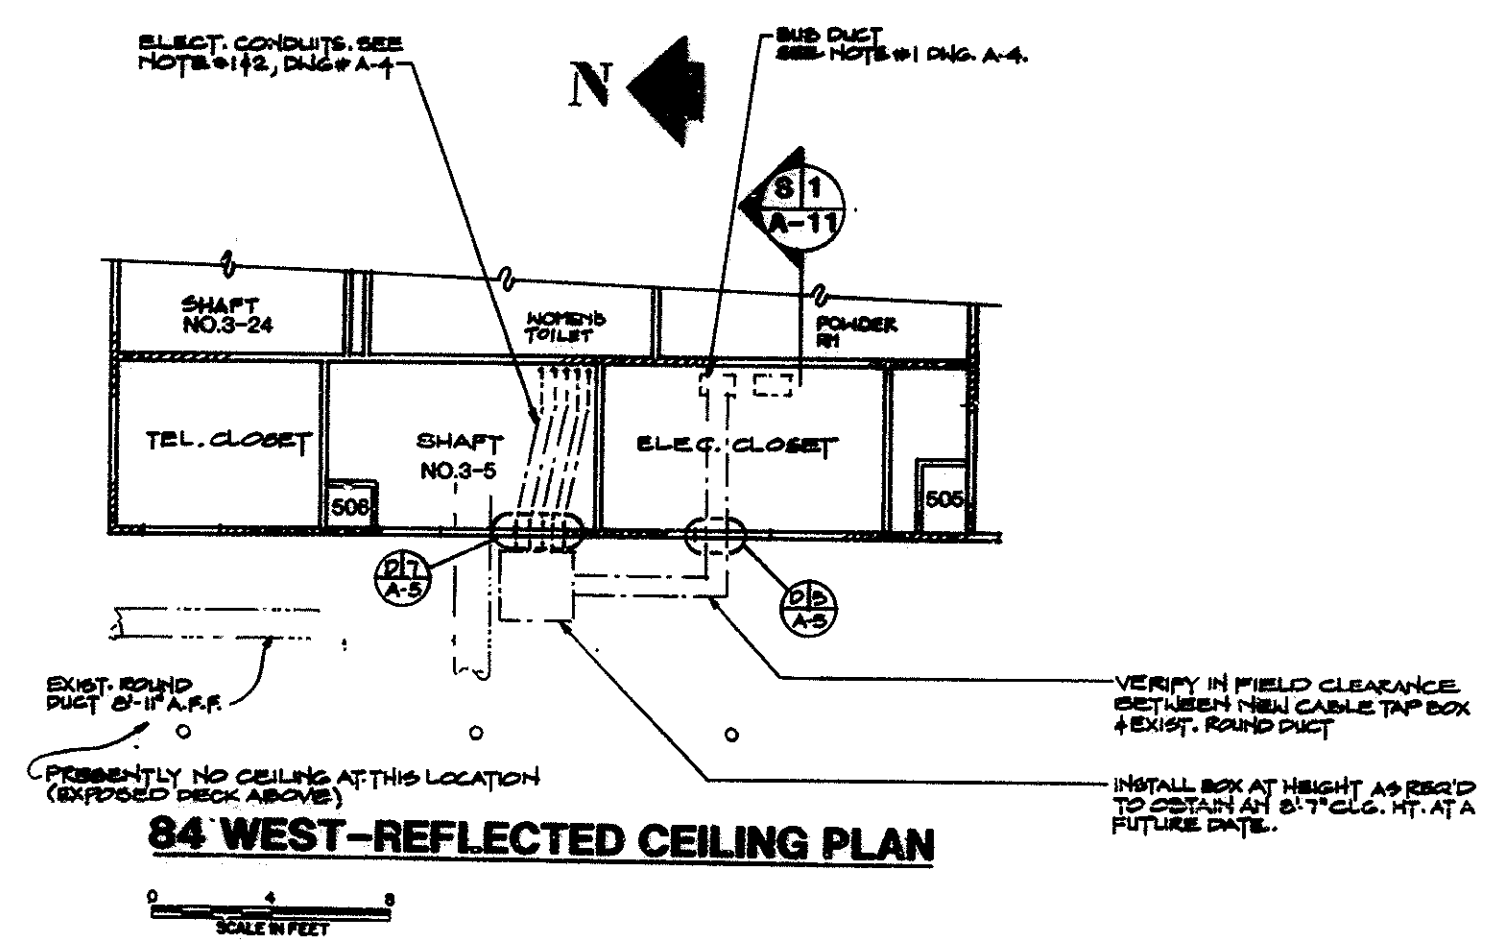

KEY PLAN
NO SCALE